NW BETHANY BLVD. OVERCROSSING STUDY
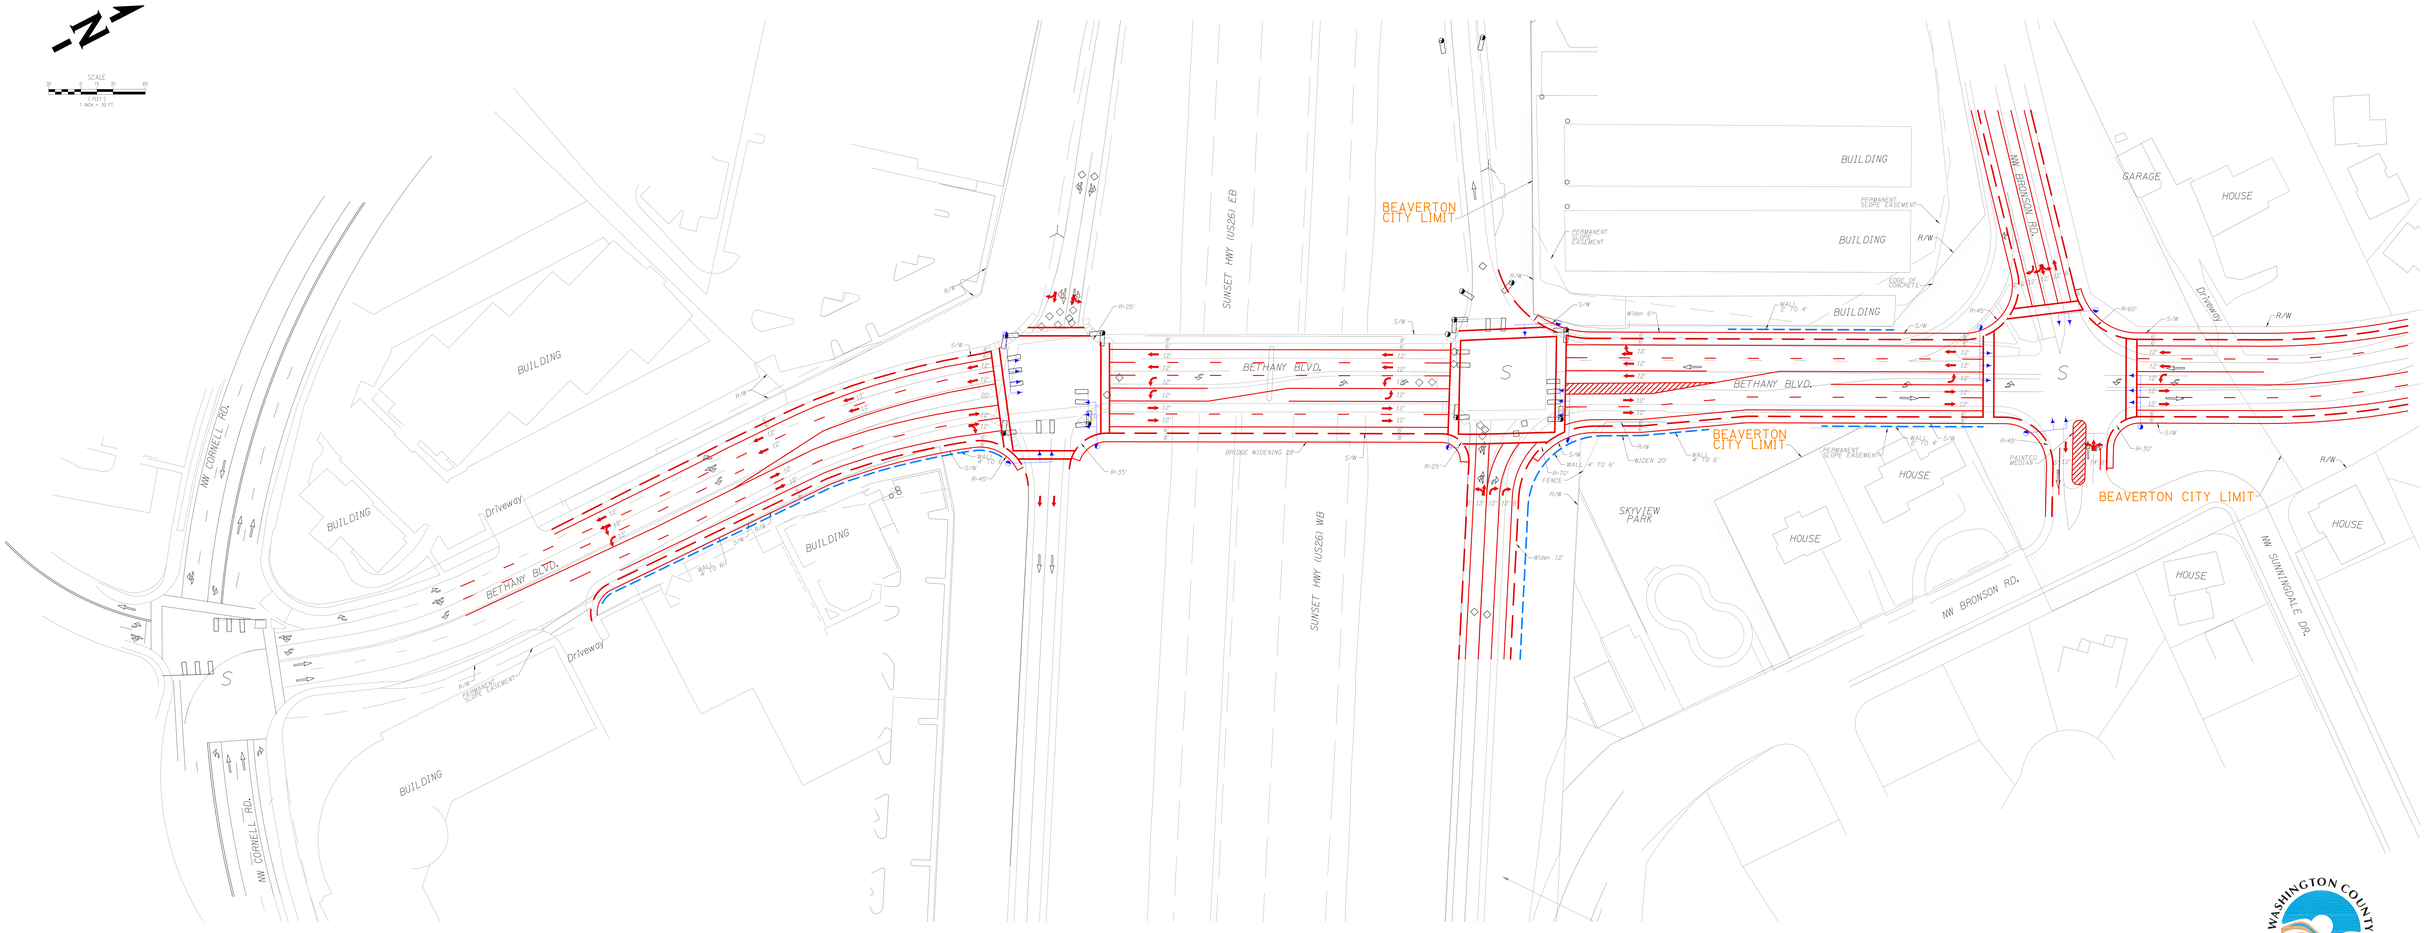
Long Term Option